METER BOX TYPE "D"

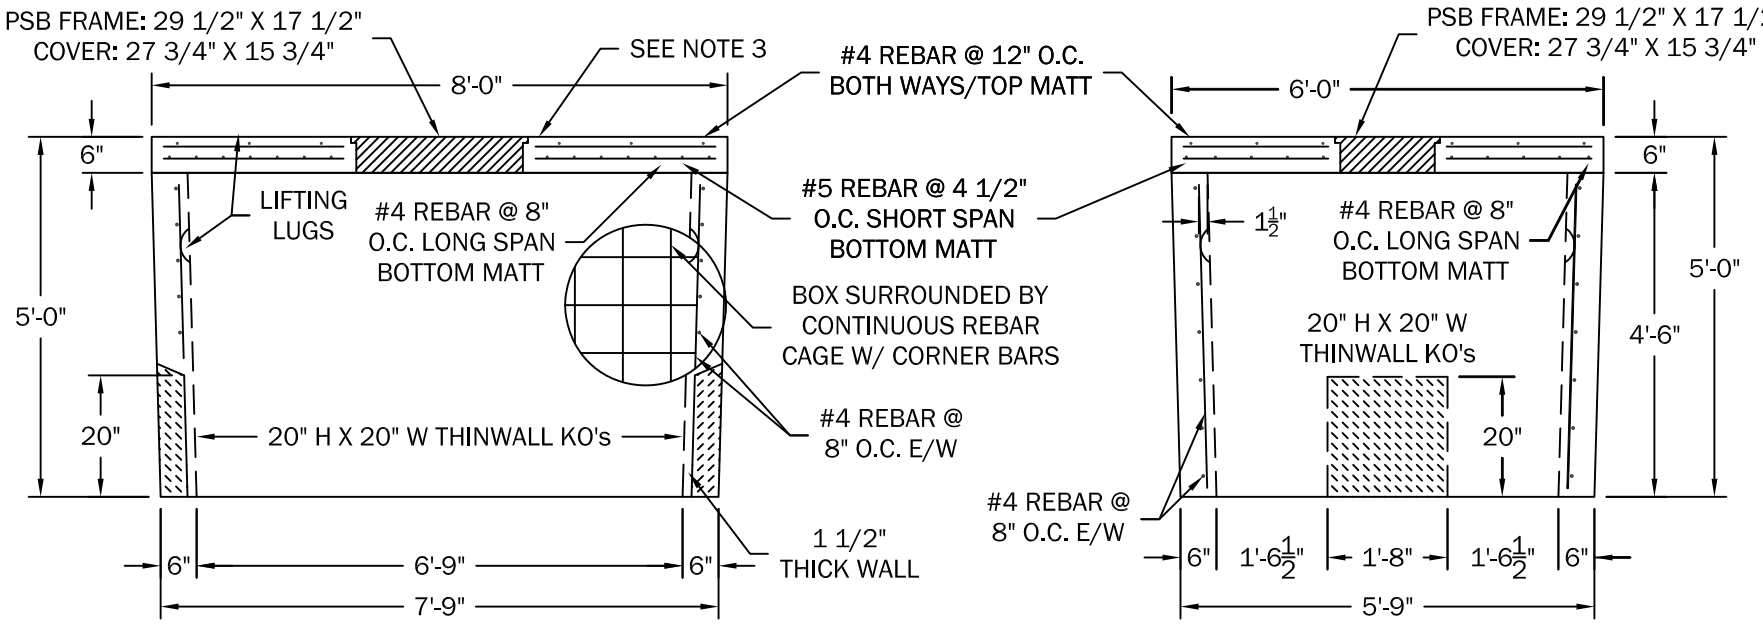

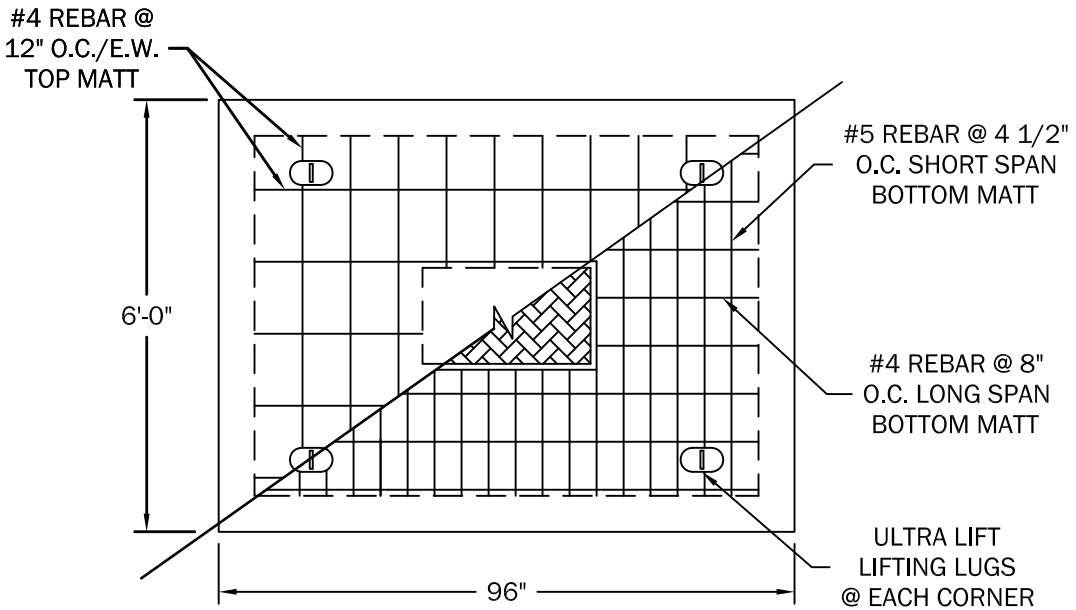

TOP VIEW OF LID

NOTES:

1. ALL REINFORCEMENT SHALL COMPLY WITH ASTM A615 GRADE 60 STEEL = 60,000 PSI.
2. CONCRETE TO HAVE A MINIMUM 28 DAYS COMPRESSIVE STRENGTH OF 4,000 PSI.
3. LID IS SEPARATE FROM MAIN BOX.

WESTERN
PRECAST CONCRETE INC.
QUALITY PRODUCTS AND SERVICE SINCE 1946

CONTRACTOR:	ITEM NO: PSB MODULAR BOX - D	
JOB NAME:	SLS/PRSN:	DATE:

S:\Drafting\# Drawings\Modular Box\PSB Box Type E.dwg